File # 200648761, PLAT BK 10 Page 56 - 56 Recorded 08/30/2006 at 09:55 AM, Mary M. Johnson, Clerk Santa Rosa County, Florida Deputy Clerk WS Trans # 324959

STAFFORD FARM

A SUBDIVISION OF A PORTION OF
SECTION 24, TOWNSHIP 4 NORTH, RANGE 30 WEST
SANTA ROSA COUNTY, FLORIDA
ZONED: AG
AUGUST 2006

OWNER AND DEVELOPER
STAFFORD FARMS, INC., A FLORIDA CORPORATION
BOBBIE ANN STAFFORD, PRESIDENT
5805 STAUFLEY FIELD ROAD
PENSACOLA, FL 32526
PHONE: (850) 453-1253

KJM Surveying, Inc.
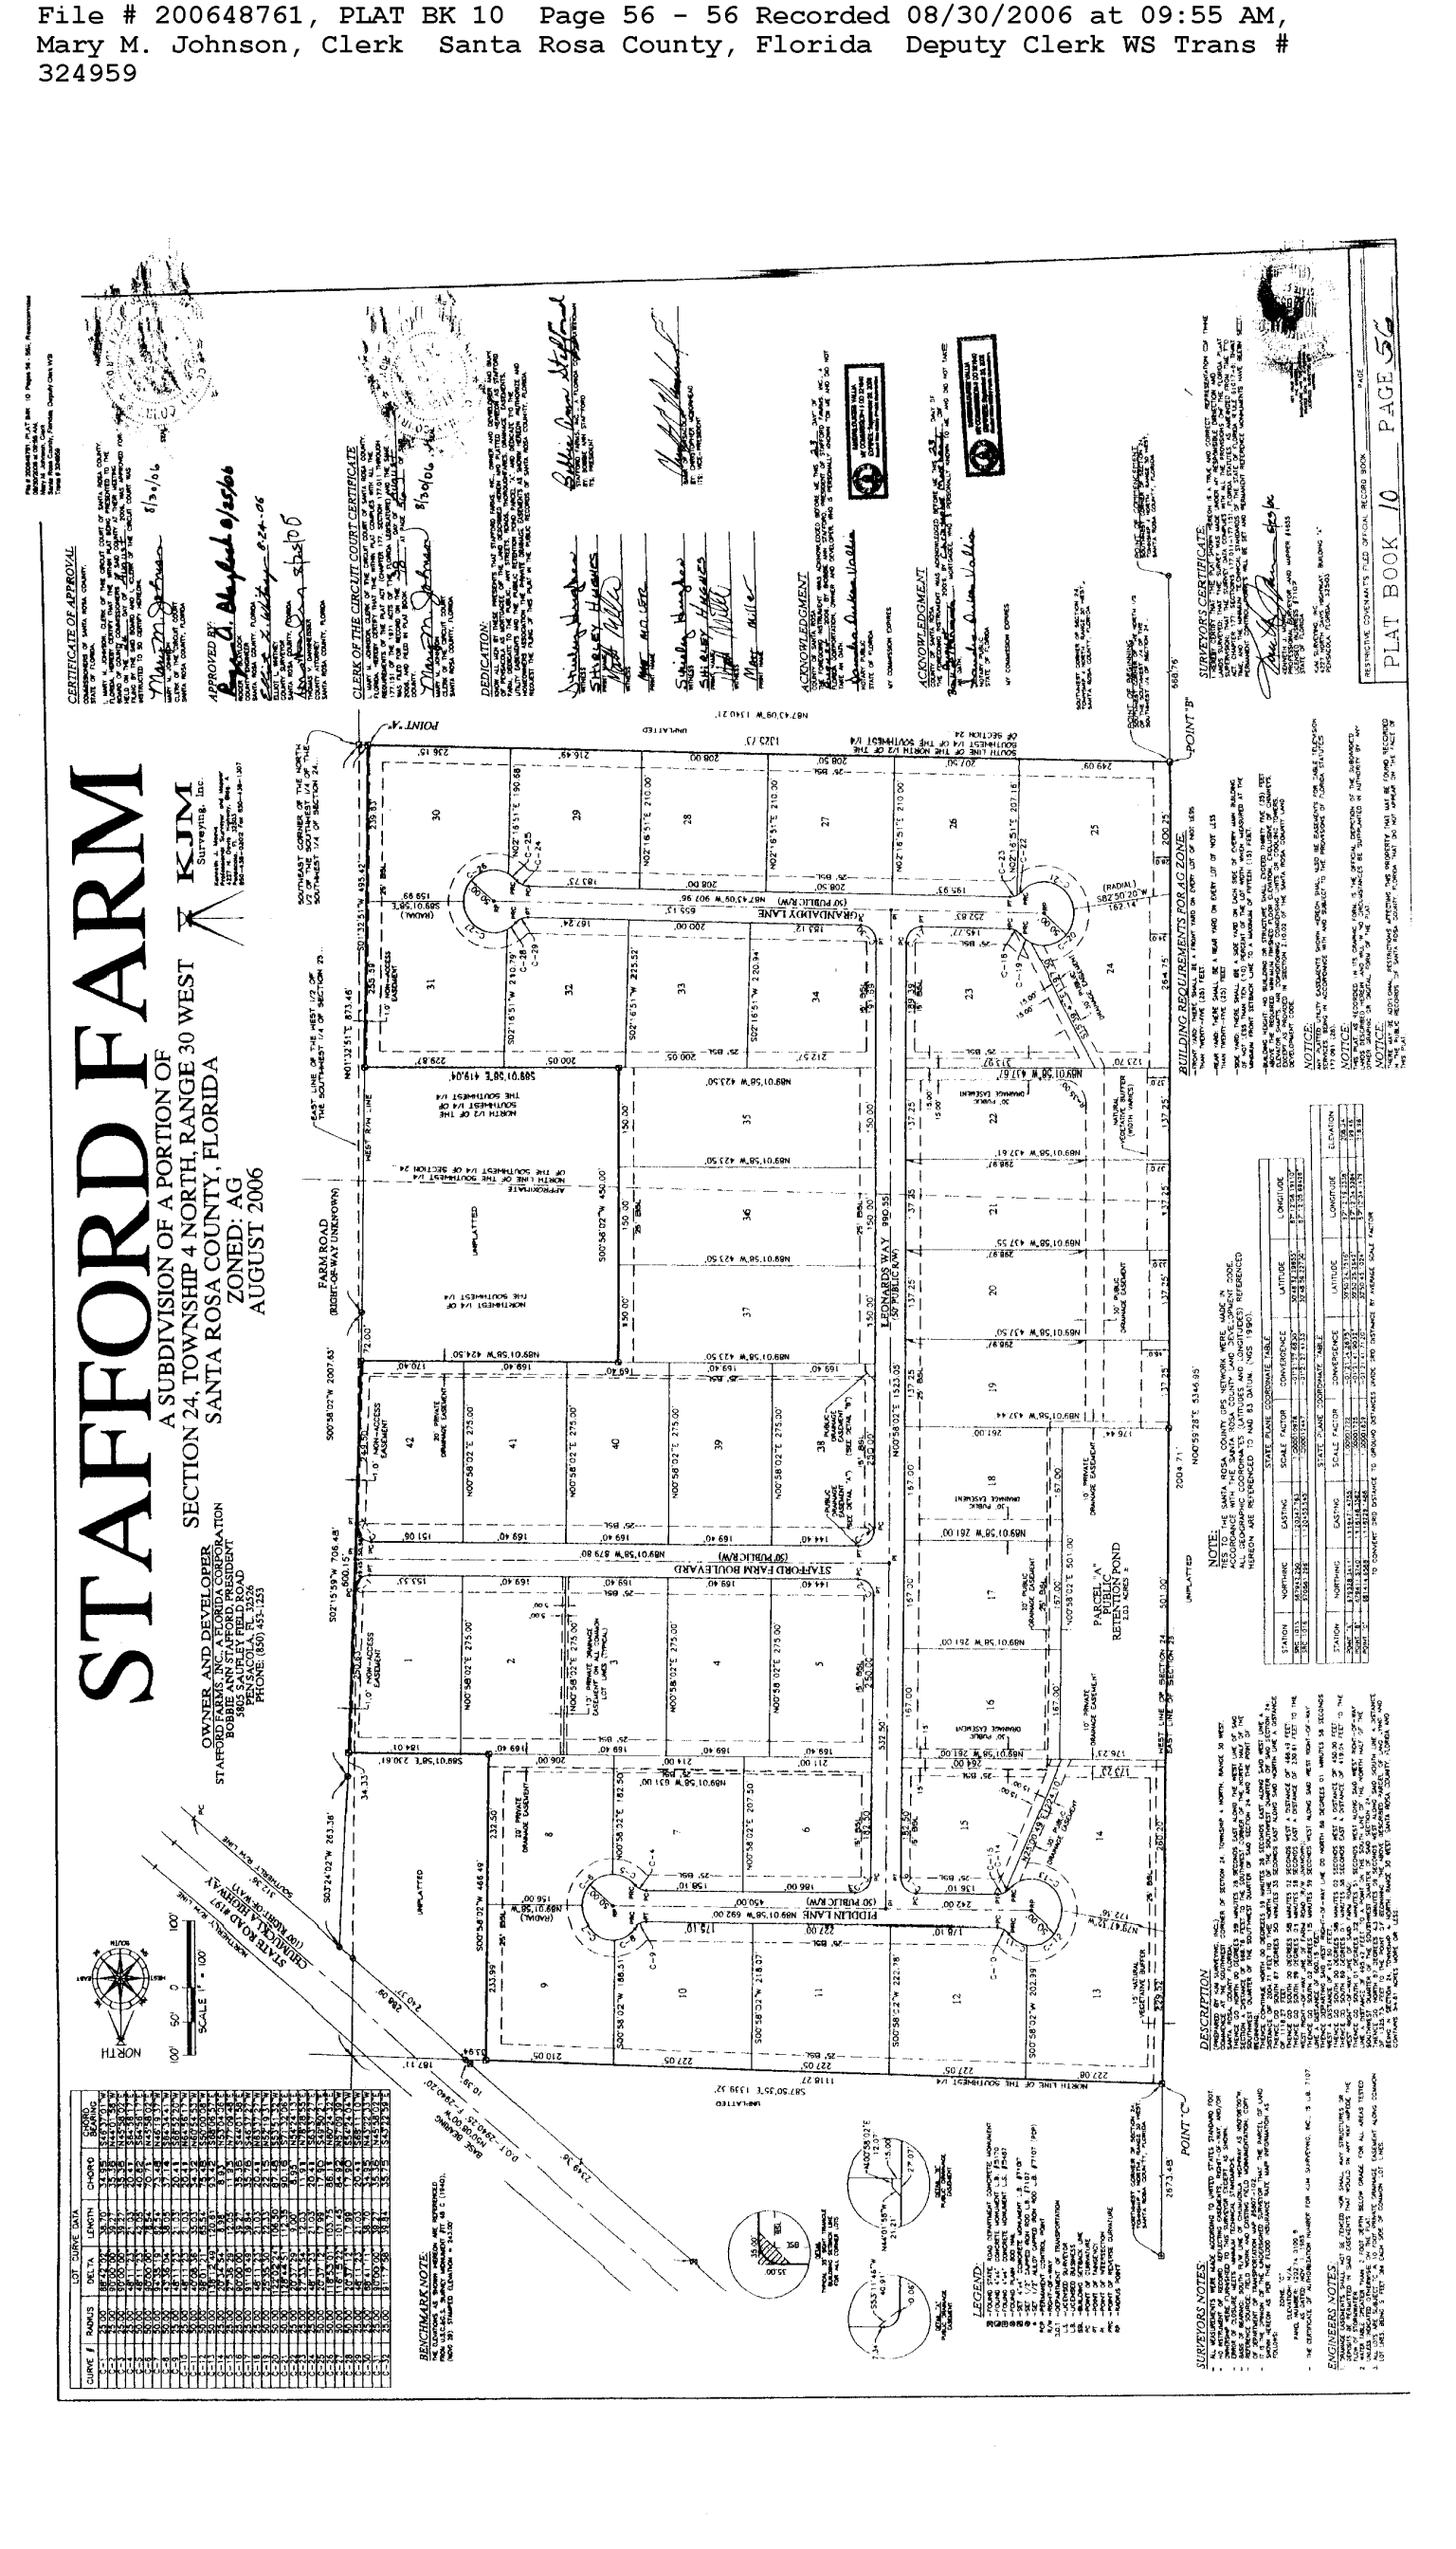
PLAT BOOK 10 PAGE 56